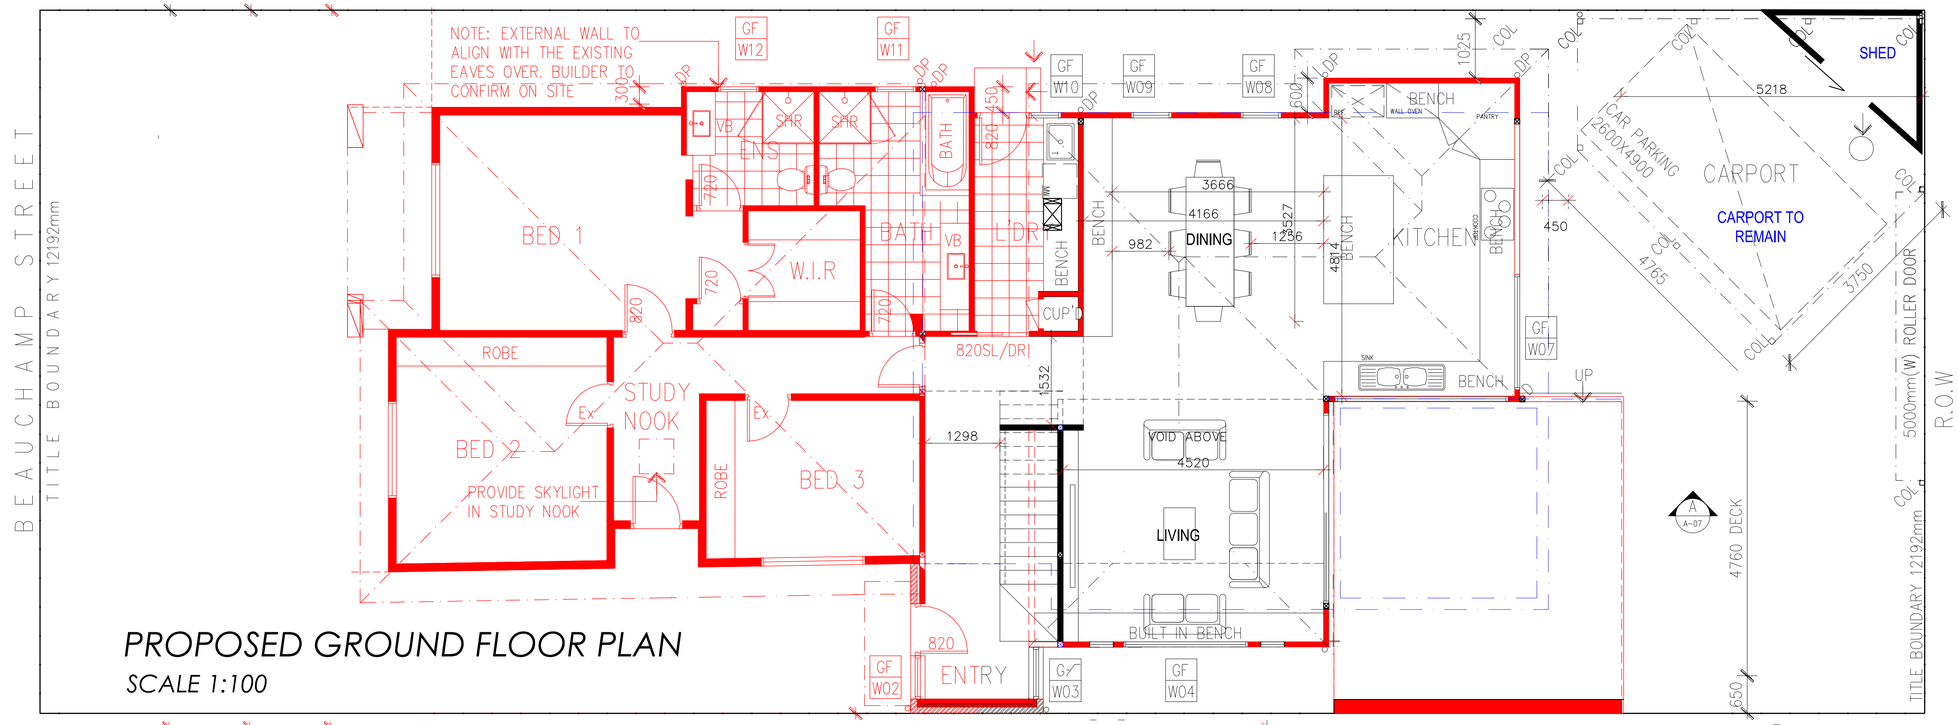

PROPOSED GROUND FLOOR PLAN

SCALE 1:100

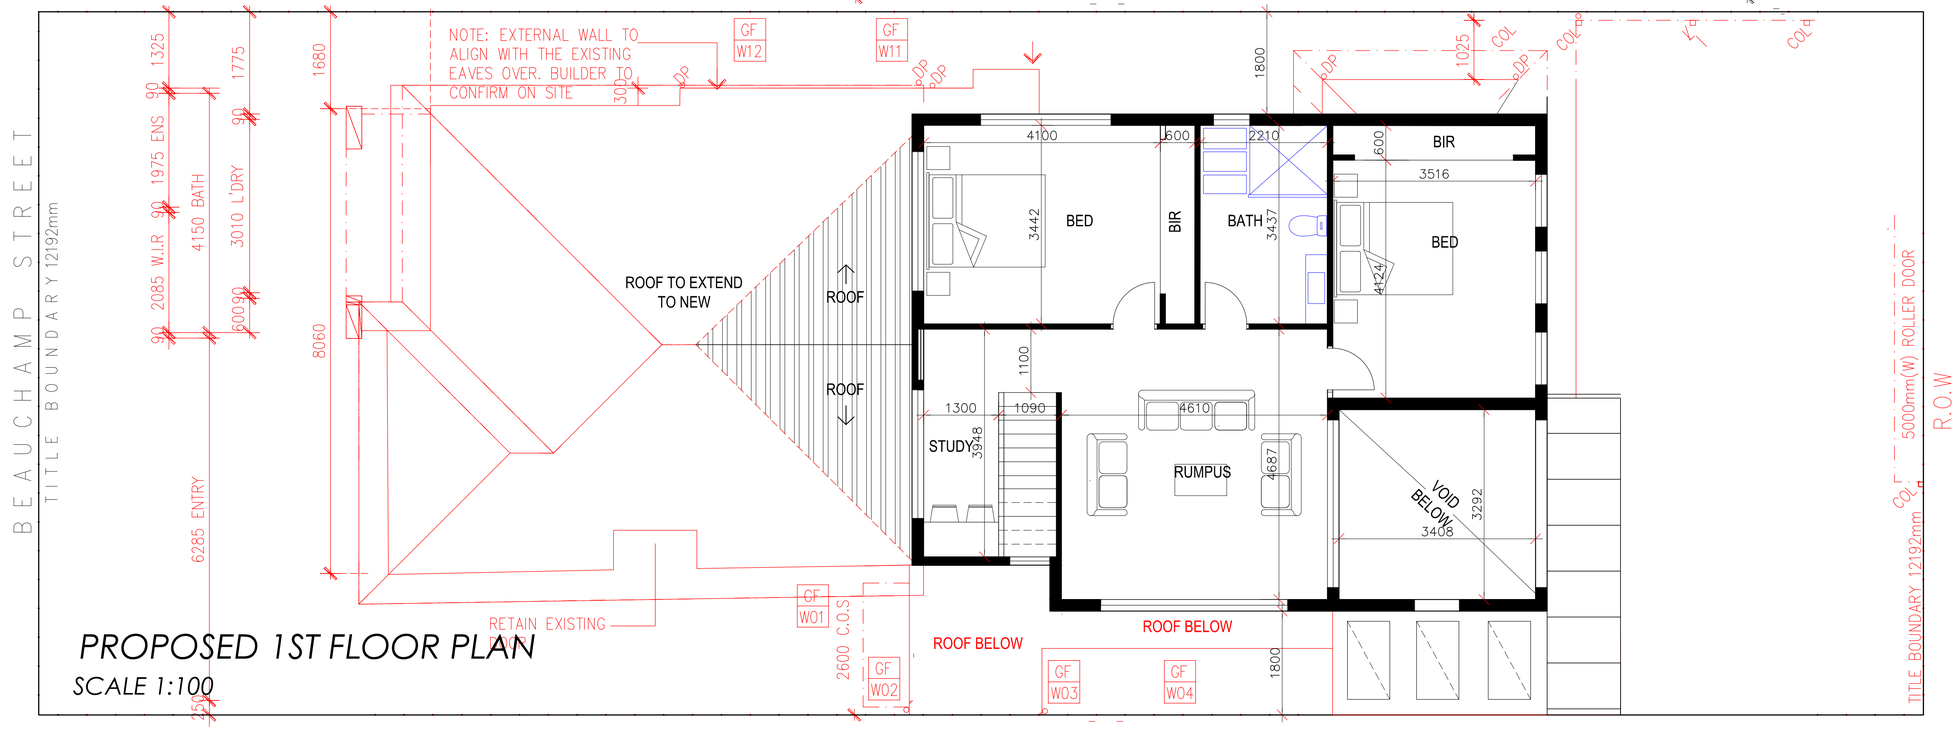

PROPOSED 1ST FLOOR PLAN

SCALE 1:100

ArchiScale 53.76TA **A1**	CLIENT:	DRAWN:	JOB NO:	DATE:	SCALE:	SITE ADDRESS:	DWG NO.
591 PLENTY ROAD, PRESTON, 3072, VIC. TEL: 613 9478 8873, EMAIL: archiscale@mac.com, WEB: archiscale.com	**NADIA MECOLI**		**310**	**18/04/24**	**1:100@A1**	**36 BEAUCHAMP STREET PRESTON 3072**	

This plan or design may not be copied, loaned or borrowed without the written consent of Archiscale